


1 North Exterior Elevation _ Main Street Elevation

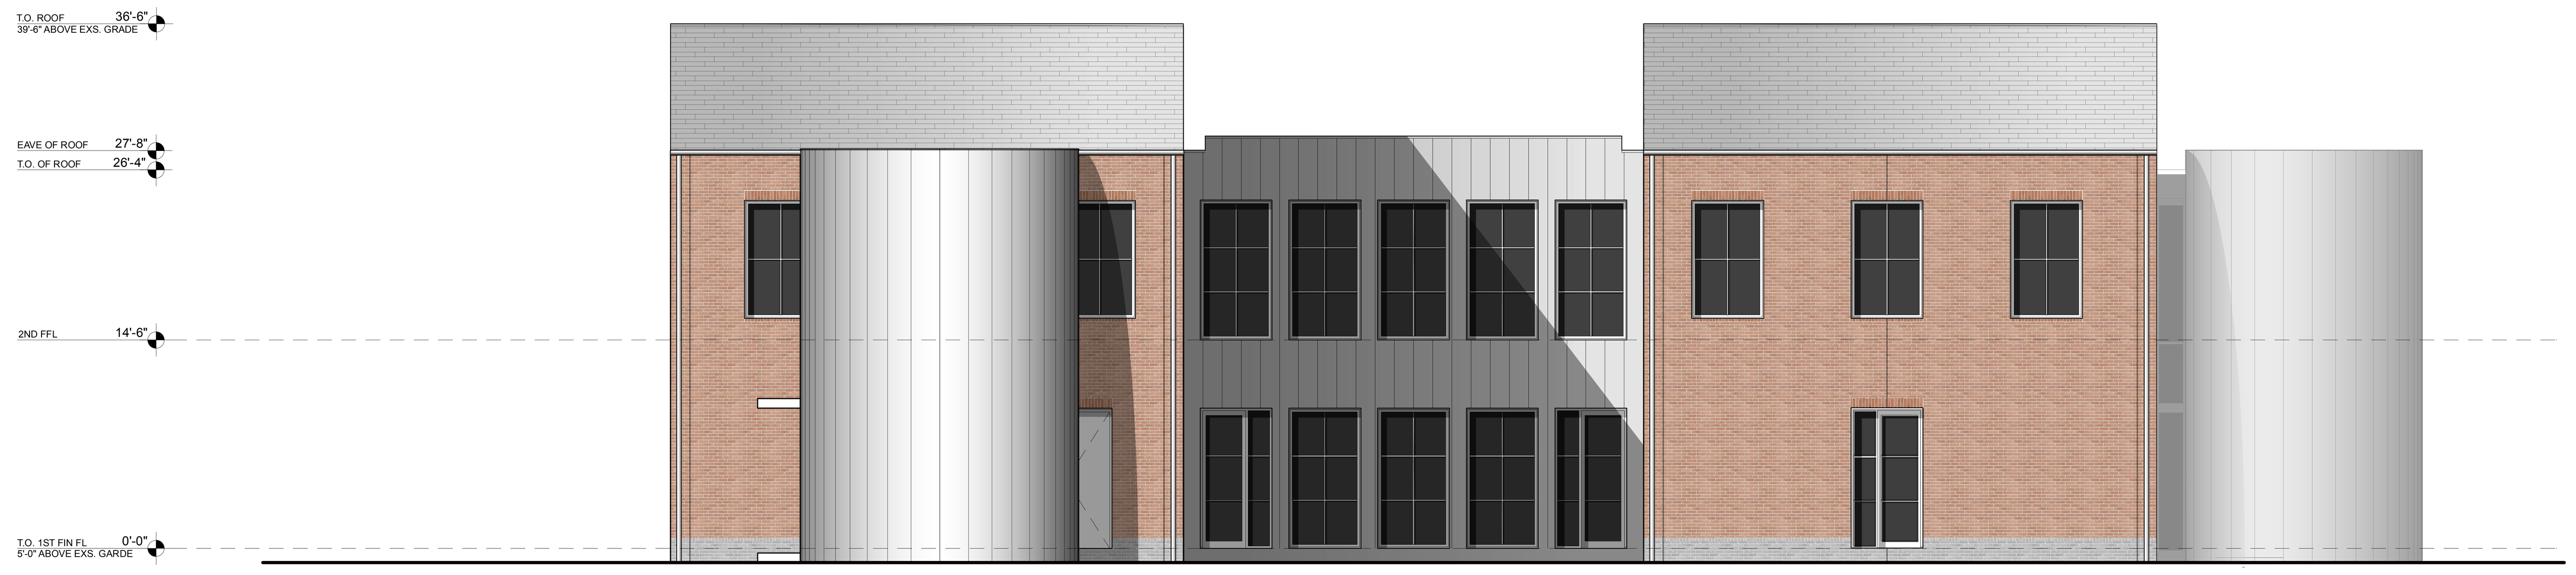

2 East Exterior Elevation _ Furman Drive Elevation



3 South Exterior Elevation



4 West Exterior Elevation

Issue Date	Index	Phase	Description
09.30.26	1	DD	Dental Center Revision
09.21.26	1	DD	Dental Center Revision
08.20.26	1	DD	Dental Center Revision
07.21.26	1	DD	Dental Center Revision
07.14.26	1	DD	Residential Revision
06.11.26	1	DD	Team Reboot
02.27.26	1	DD	Construction Pricing

This drawing and design information shown is an instrument of professional service and shall remain the property of Brian Messana Architect, whether the project for which it was prepared is executed or not. No changes, alterations or deletions may be made except by Brian Messana Architect. This drawing and the design information shown shall not be reproduced by anyone on other projects, for additions to this project, or for the completion of this project by others without written consent from Brian Messana Architect © Copyright 2026 Brian Messana Architect, PLLC

Architect of Record
Brian Messana Architect
223 East 10th Street, No. 12
New York, New York 10003
Telephone: 212.807.1960
www.messanaororke.com
info@messanaororke.com

Design Architect
Messana O'Rorke
223 East 10th Street, No. 12
New York, New York 10003
Telephone: 212.807.1960
www.messanaororke.com
info@messanaororke.com

Mechanical Engineer
M. A. Rubiano, PE. LLC.
14 Westminster Court,
Pennington, NJ 10003
Telephone: 609 658 5218
marpepc@gmail.com

Lighting Designer
EMY
122 West 26th Street,
Suite 1002,
New York, NY 10001
Telephone: 917 929 1566
studioemy.com

IT Consultant
Preville Technology
18 Hemlock
Latham, New York 12100
Telephone: 518 507 0100
info@preville.us

Dental Equipment
Henry Schein Inc.
Telephone: 518 507 0100
James.Kasbarian@henryschein
.com

Civil Engineer
Lansing Engineering
2452 State Route 9, Suite 301,
Malta, New York 12020
Telephone: 518. 899 5243
lansingengineering.com

Structural Engineer
TYLin
32 Old Slip, 10th Floor
New York, New York 10005
Telephone: 212. 620.7970
alastair.elliott@tylin.com
info@tylin.com

Facade Consultant
MW Skins
1 Whitehall Street, 14th Floor
New York, New York 10004
Telephone: 347.658.2521
www.mw-skins.com

Sound Consultant
Lally Acoustical Consultants
101 Avenue of the Americas
9th Floor
New York, New York 10013
Telephone: 212-614-3280
martin@lallyacoustics.com

Landscape Designer
Wagner Hodgson Landscape
Architecture
430 Warren Street,
Hudson, NY 12534
Telephone: 518 567 1791
info@wagnerhodgson.com

Project #: 2401.0
Project: Mainbridge Commons Development

Address: 218 Main St., Village of Schoharie, NY
Date: 02.11.24
Phase: Design Development

Seal and Signature

Title:

Color Exterior Elevations

A.200.02
Scale: 1/8 = 1'-0"
Sheet: